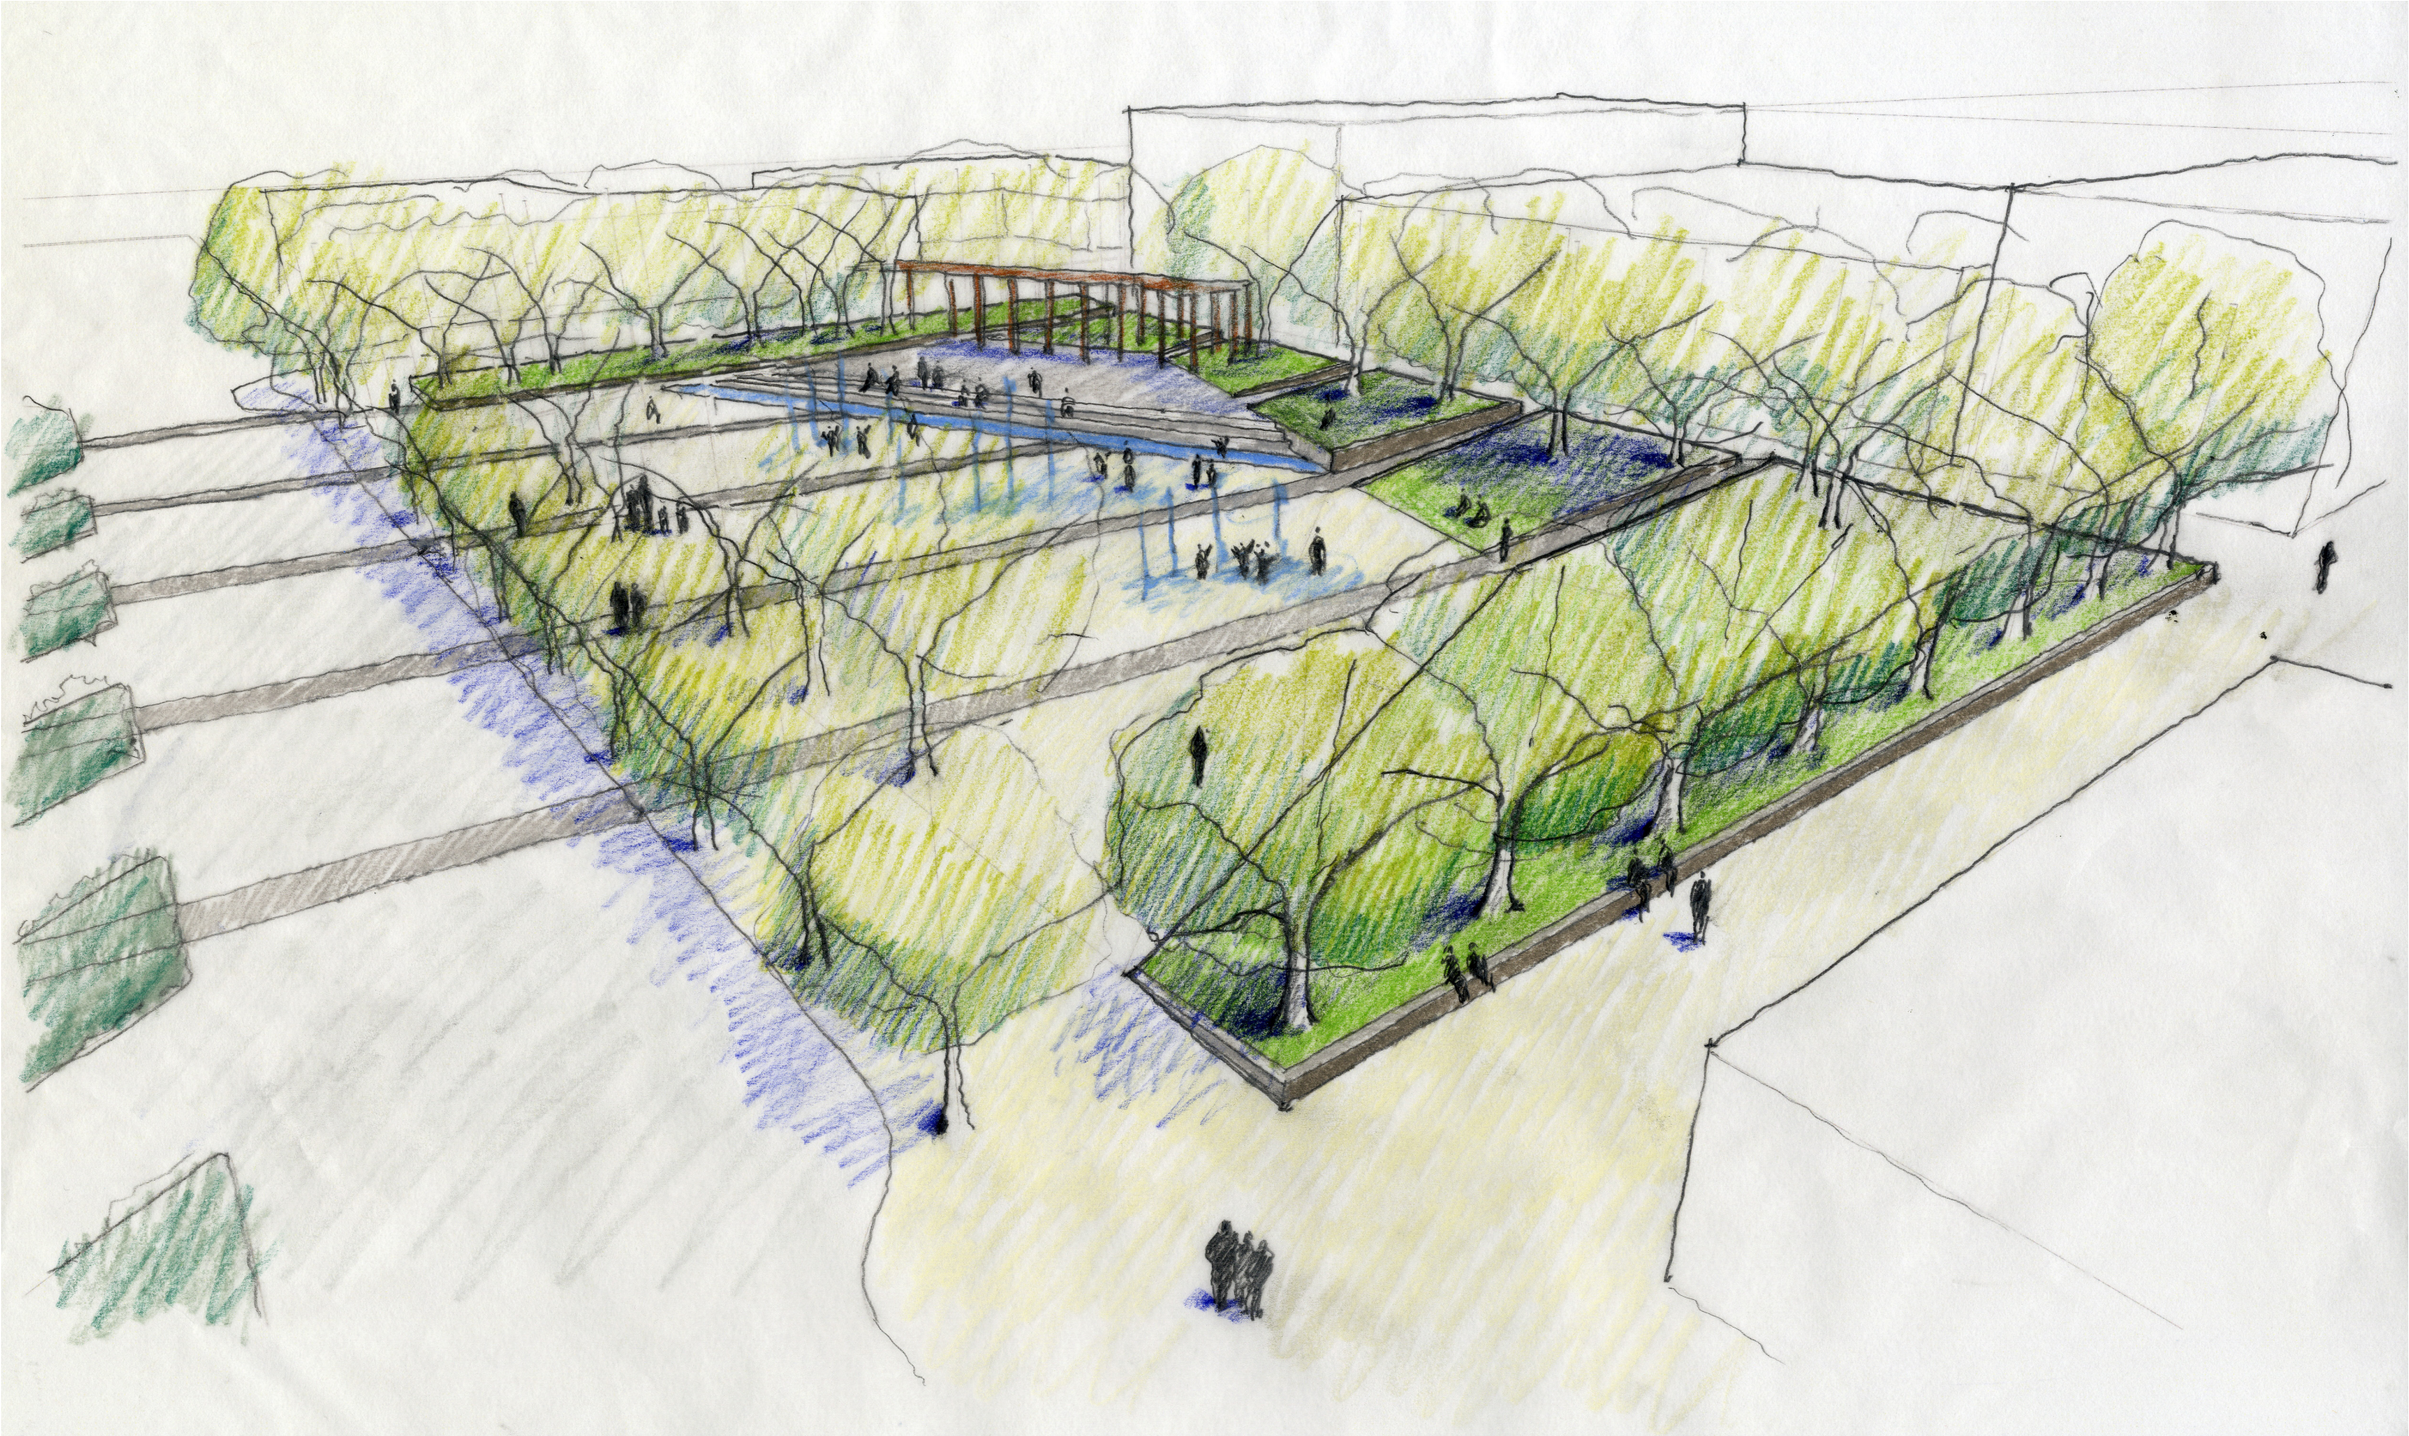

Yakima Central Plaza

GUSTAFSON GUTHRIE NICHOL

Option N

August 12, 2014

scale: 1" = 30' 0 15 30 60 90 150 210 feet

N

Yakima Central Plaza

GUSTAFSON GUTHRIE NICHOL

Option N

August 12, 2014

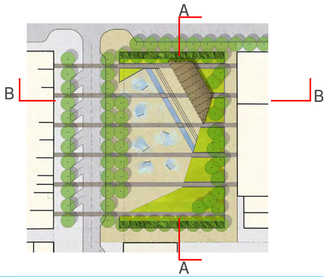

Section A-A

Section B-B

Yakima Central Plaza

GUSTAFSON GUTHRIE NICHOL

scale: 1" = 10' 0 5 10 20 30 50 70 feet

Option N

August 12, 2014