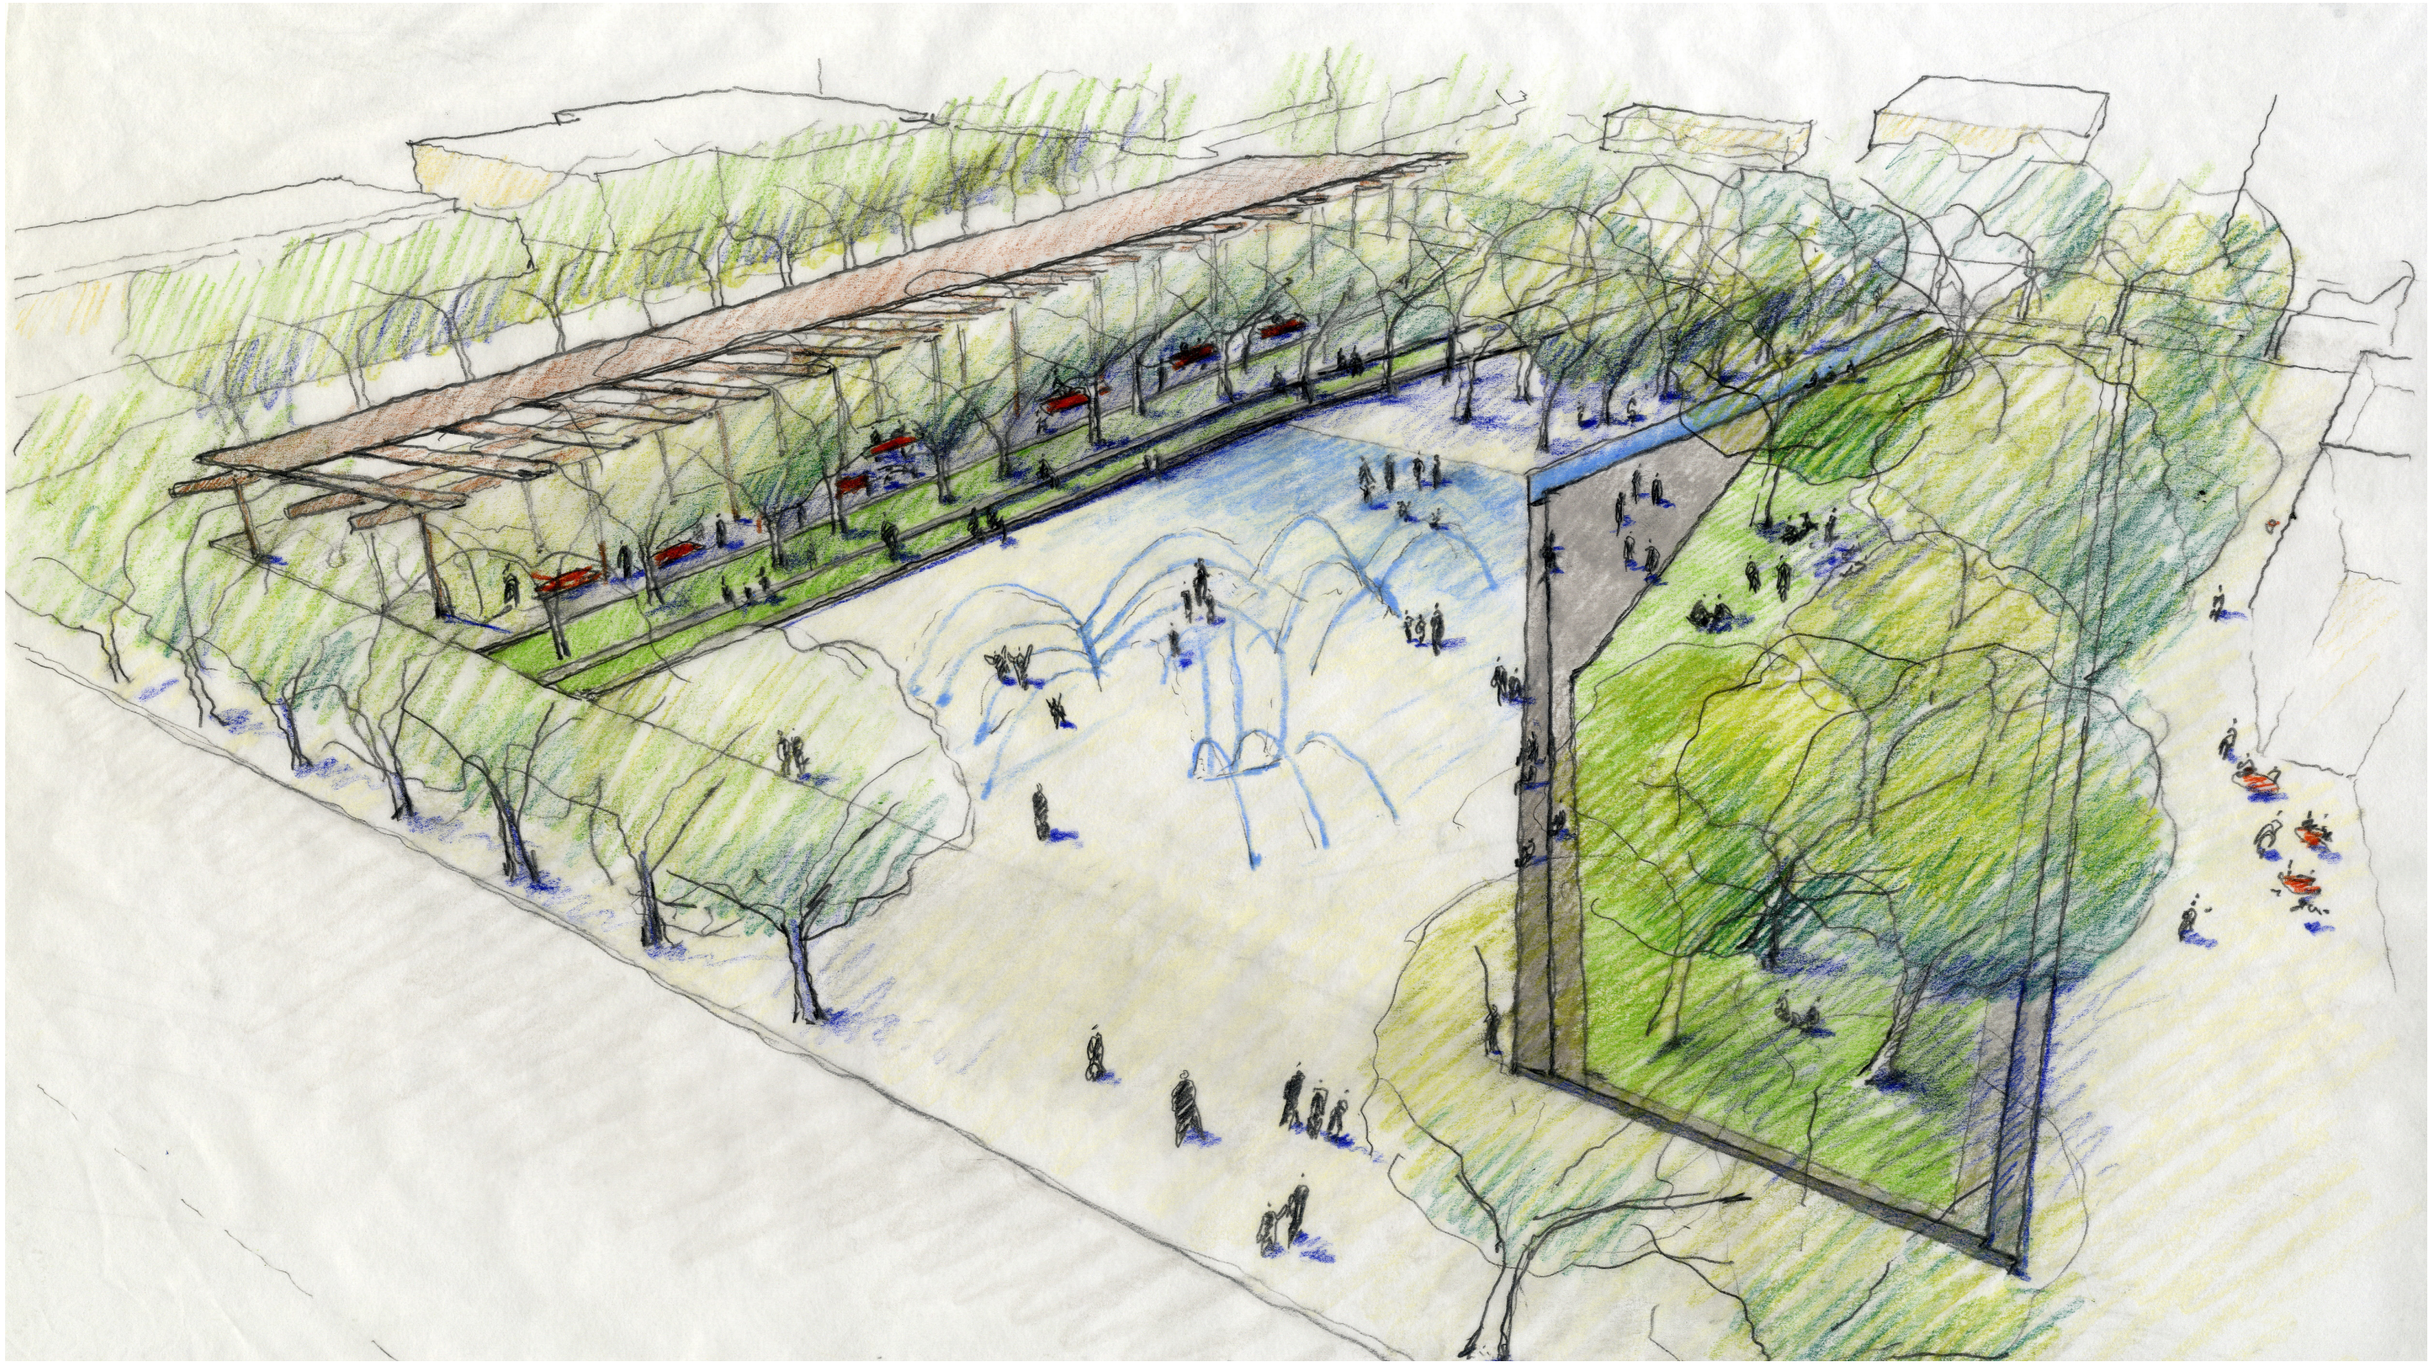

Yakima Central Plaza
GUSTAFSON GUTHRIE NICHOL

Option Y
August 12, 2014

scale: 1" = 30' 0 15 30 60 90 150 210 feet

N

Yakima Central Plaza

GUSTAFSON GUTHRIE NICHOL

Option Y-b

August 12, 2014

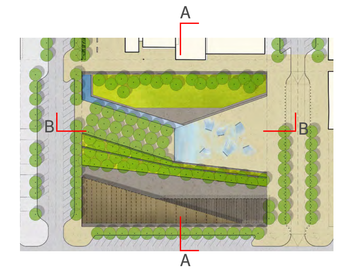

Section A-A

Section B-B

Yakima Central Plaza

GUSTAFSON GUTHRIE NICHOL

scale: 1" = 10' 0 5 10 20 30 50 70 feet

Option Y-b

August 12, 2014