EXAMPLE CIVIL DRAWING

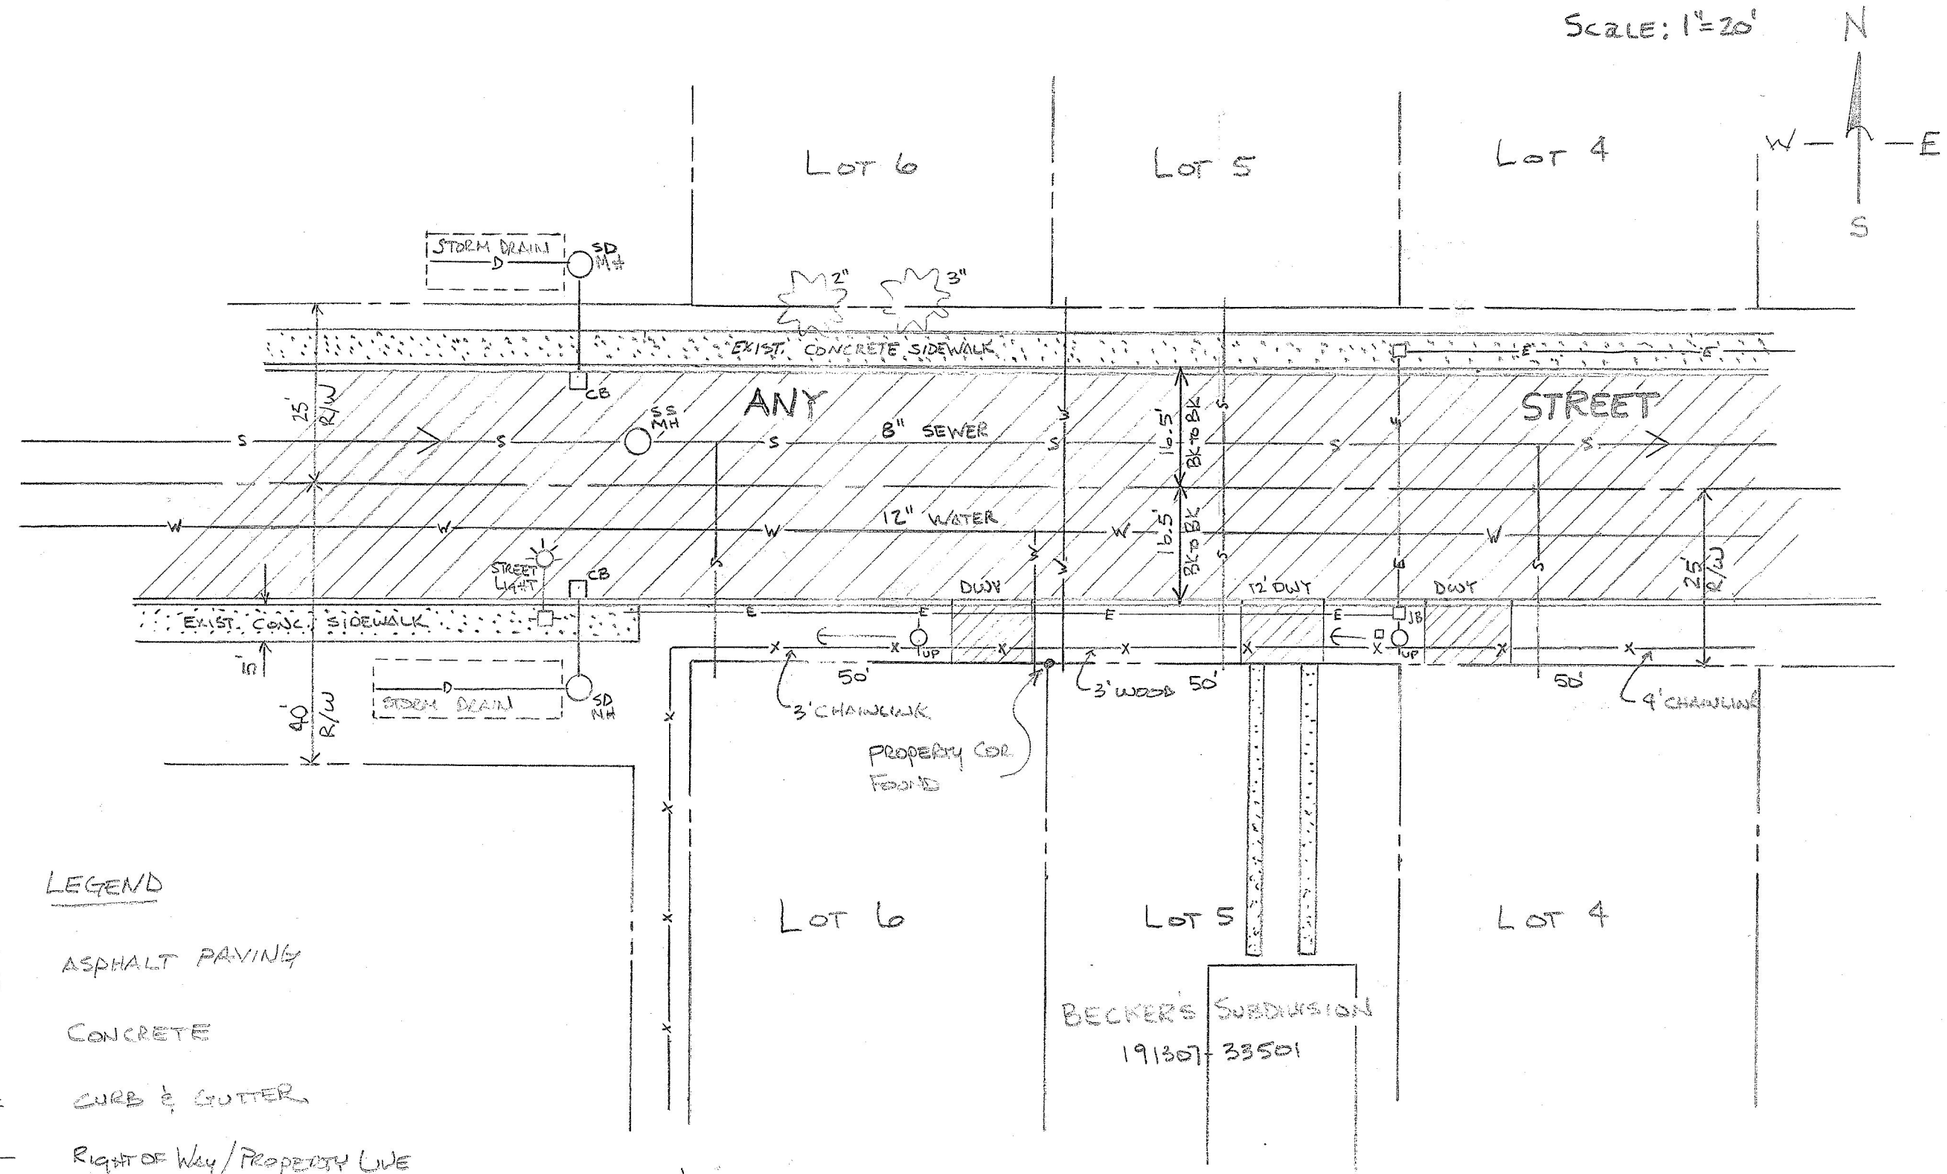

LEGEND

- ASPHALT PAVING
- CONCRETE
- CURB & GUTTER
- RIGHT OF WAY / PROPERTY LINE
- S — SEWER LINE
- W — WATER LINE
- X — FENCE
- MH — MANHOLE (SEWER/DRAIN)

NOTE:

1. DIMENSIONS/MEASURMENTS ARE TO BACK OF CURB.
2. MINIMUM SCALE SHALL BE 1"=20'.

OWNER/CONTACT: DAVID M. DOE	SCALE: 1"= 20'
PARCEL: 191307-33501	DATE: 2-29-2007
ADDRESS: 123 ANY STREET	SHEET: 1 of 1