ADDENDUM NO. 5

To the Contract Provisions for
CITY OF YAKIMA, WASHINGTON

Yakima Air Terminal, Alpha Taxiway Rehabilitation

HLA Project No. 11049E

BID OPENING: JULY 24, 2014 2:00 P.M.**

To the attention of all bidders for the above project:

The following additions, revisions, and/or modifications are made to the Contract Documents, Plans, and Specifications for this project:

ITEM 1 – BID OPENING DATE

Sealed proposals for the Alpha Taxiway Rehabilitation will be received by the City Clerk at Yakima City Hall, 129 N. Second Street, Yakima, Washington, 98901 until 2:00 p.m. local time on **July 24, 2014** at which time the bids will be publicly opened and read. Bids shall be addressed to the City Clerk at Yakima City Hall.

ITEM 2 – CIVIL CONSTRUCTION PLAN SHEETS

Replace Sheets C21 – C24 with the attached.

ITEM 3 – ELECTRICAL CONSTRUCTION PLAN SHEETS

SHEET E49 OF E72

1. Revise the conductors in the conduits to and from sign B7 to be 2#6 5 kV, L-824 conductors in lieu of 1#6 5KV conductors.

SHEET E58 OF E72

1. Detail 4/E58 Medium Intensity Taxiway Light Mounting - Revise the callout to the transformer support to read "Transformer Support Stand" in lieu of "Brick or Transformer Support."
2. Detail 1/E58 Trench for Electrical Circuits - Revise the callout located above the conduits to be "6" Sand Bedding Material" in lieu of "4" Sand Bedding Material."

SHEET E59 OF E72

1. Detail 1/E59 New Taxiway Guidance Sign (TGSI) Front View:
   A. Revise the callout to the transformer support to read "Transformer Support Stand" in lieu of "Brick."

B. Revise the cable callout from the conduit to the transformer to be "#6, 5 kV, L-824 cable (Typical of 2)."

C. Add a callout to the cable from the transformer to the lighted sign to be "Two Conductor #12, 600 V, L-824 cable."

2. Detail 2/E59 New Taxiway Guidance Sign (TGSI) Front View:

A. Revise the callout to the transformer support to read "Transformer Support Stand" in lieu of "Brick."

B. Revise the cable callout from the conduit to the transformer to be "#6, 5 kV, L-824 cable (Typical of 2)."

C. Add a callout to the cable from the transformer to the lighted sign to be "Two Conductor #12, 600 V, L-824 cable."

This ADDENDUM is to be considered as much a part of the contract provisions as if it were included in the body of the Plans and Specifications.

All Bidders shall acknowledge receipt of the ADDENDUM on the proposal form prior to bid opening.

Stephanie J. Ray, PE
Huibregtse, Louman Associates, Inc.
2803 River Road
Yakima, WA 98902
Phone: (509) 966-7000

7/7/2014
Date

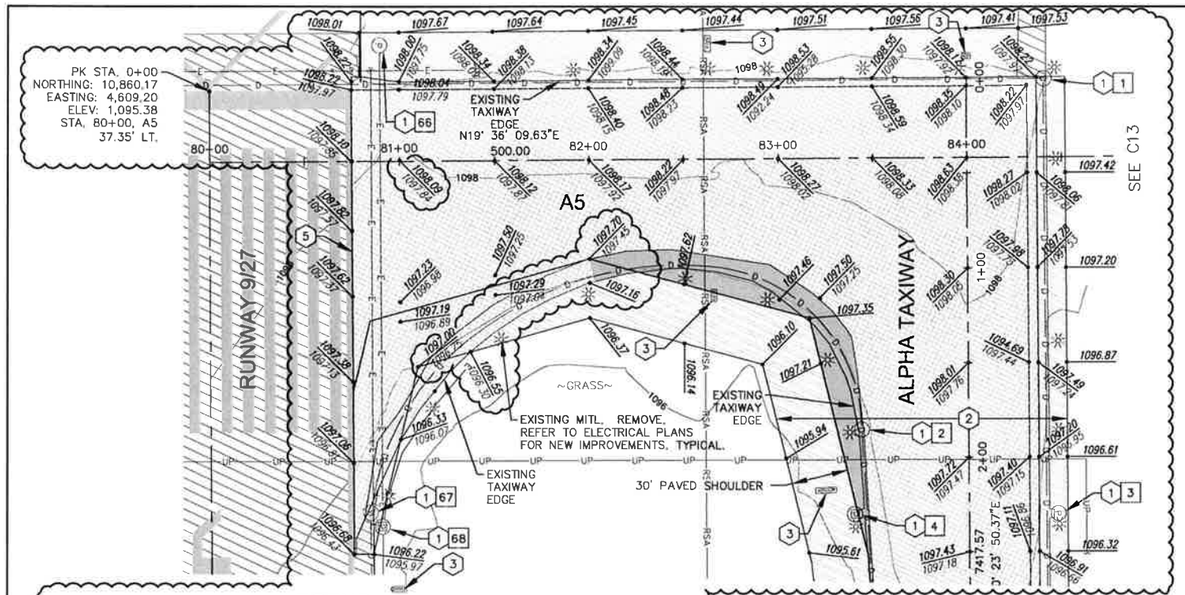

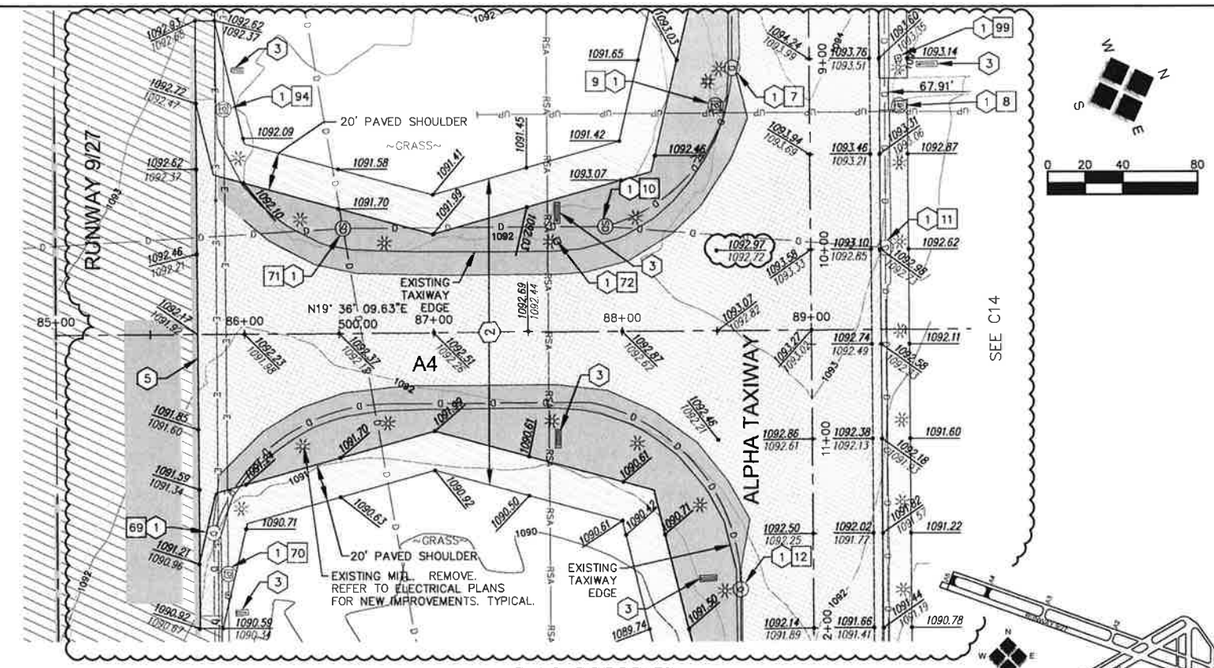

LEGEND

- NEW 3" PAVEMENT OVERLAY
- NEW 2" PAVEMENT OVERLAY
- NEW FULL DEPTH PAVEMENT SECTION
- NEW PAVED SHOULDER SECTION
- EXISTING TAXIWAY LIGHTS (TYP.)
- EXISTING ELECTRICAL MANHOLE (TYP.)
- EXISTING DRAINAGE MANHOLE (TYP.)
- EXISTING SIGN
- EXISTING PAVEMENT

KEY NOTES:

1. ADJUST STRUCTURE TO GRADE. REFER TO DETAIL 20 ON SHEET C64.
2. REFER TO TAXIWAY CROSS SECTION DETAIL 15 ON SHEET C63.
3. EXISTING SIGN TO BE REPLACED. REFER TO ELECTRICAL PLANS FOR NEW IMPROVEMENTS.
4. 2" PAVEMENT OVERLAY OF RAMP AREA IN BID SCHEDULE B. LIMITS EXTEND FROM NON-MOVEMENT LINE TO TAXIWAY EDGE.
5. MATCH ADJOINING PAVEMENT AND SEAL JOINTS.

\# SEE STRUCTURE TABLE SHEET C25

SPECIAL NOTES:

1. FINAL TAXIWAY ELEVATIONS SHALL BE WITHIN 0.5-INCH OF ELEVATIONS SHOWN IN PLAN VIEW BEFORE PROJECT ACCEPTANCE. FAA P-401 SPECIFICATION.

FINAL PAVEMENT ELEVATION
XXXX.XX
XXXX.XX
MILLED ELEVATION

ALPHA TAXIWAY
SCALE: H 1"= 40' V 1"= 5' (FULL SIZE PLANS)
SCALE: H 1"= 80' V 1"= 10' (HALF SIZE PLANS)

KEY MAP

ADDENDUM 5

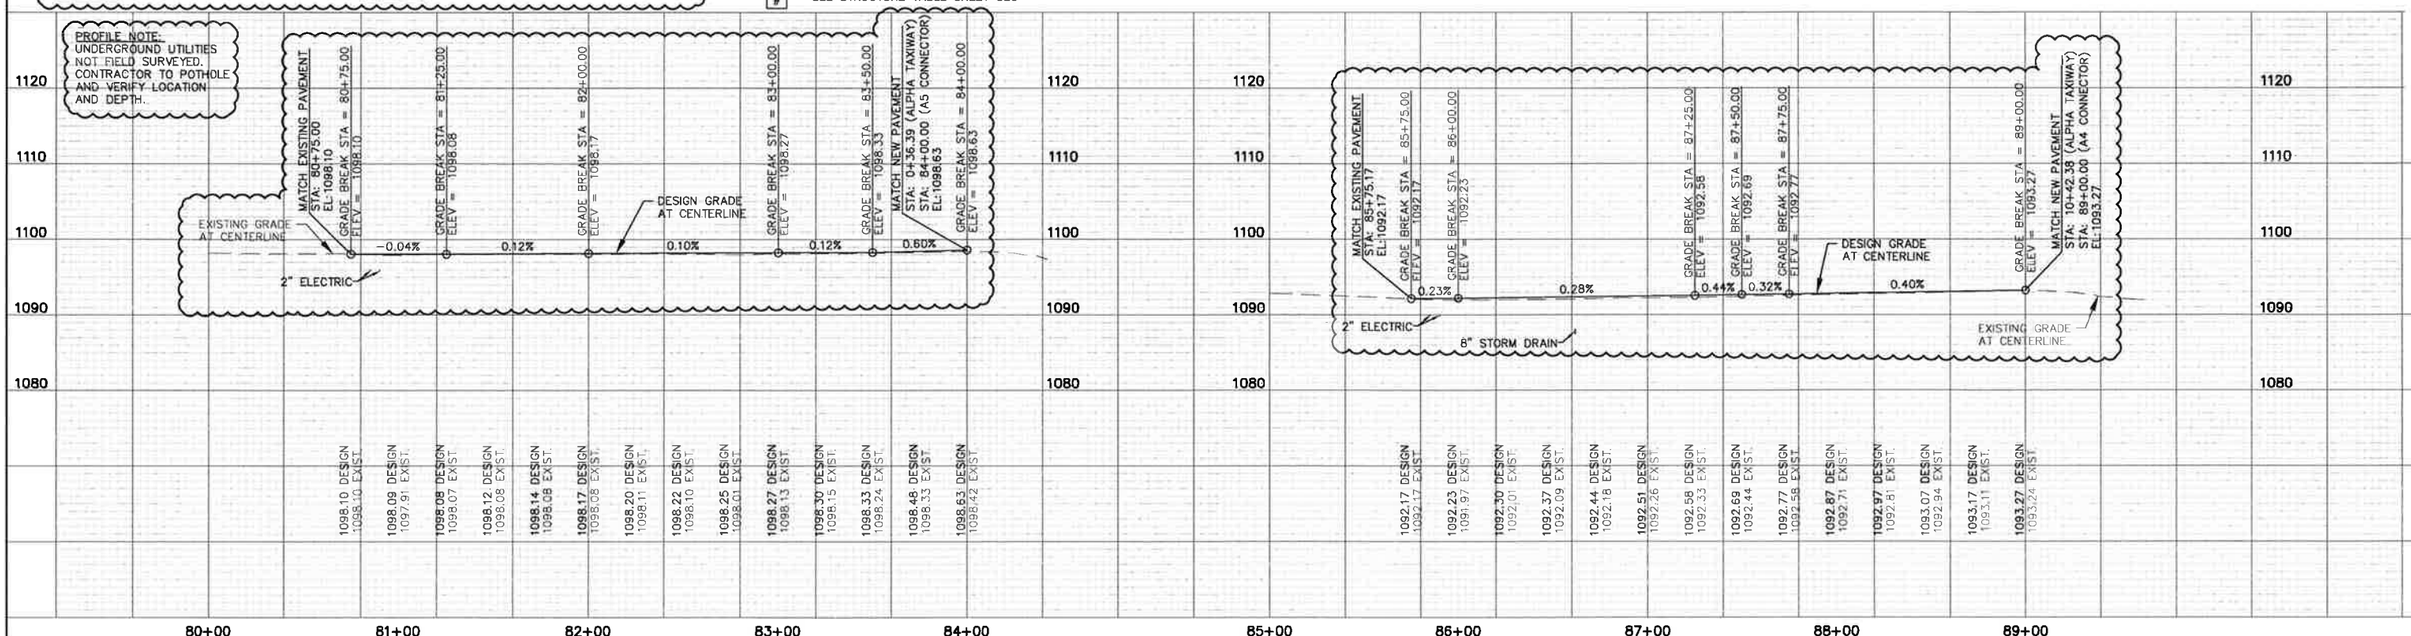

HLA
Huibregtse, Louman Associates, Inc.
Civil Engineering ◆ Land Surveying ◆ Planning
2803 River Road
Yakima, WA 98902
509.966.7000
Fax 509.965.3800
www.hlacivil.com

STEPHANIE J. RAY — STATE OF WASHINGTON — 45094 — REGISTERED PROFESSIONAL ENGINEER

MICHAEL T. BATTLE — STATE OF WASHINGTON — 34872 — REGISTERED PROFESSIONAL ENGINEER

REVISION	DATE
ADDENDUM 1	06-09-14
ADDENDUM 2	06-12-14
ADDENDUM 3	06-20-14
ADDENDUM 4	06-26-14
ADDENDUM 5	07-07-14

JOB NUMBER: 11049
DATE: 05-28-14
FILE NAMES:
DRAWING: PNPSHEETS.dwg
PLAN 11049.dwg
PROFILE 11049.dwg
DESIGNED BY: SJR
ENTERED BY: TJR

YAKIMA AIR TERMINAL
ALPHA TAXIWAY REHABILITATION
AIP 3-53-0089-33/36/37

PLAN AND PROFILE STA. 80+00 TO STA. 90+00

SHEET C21 OF C65

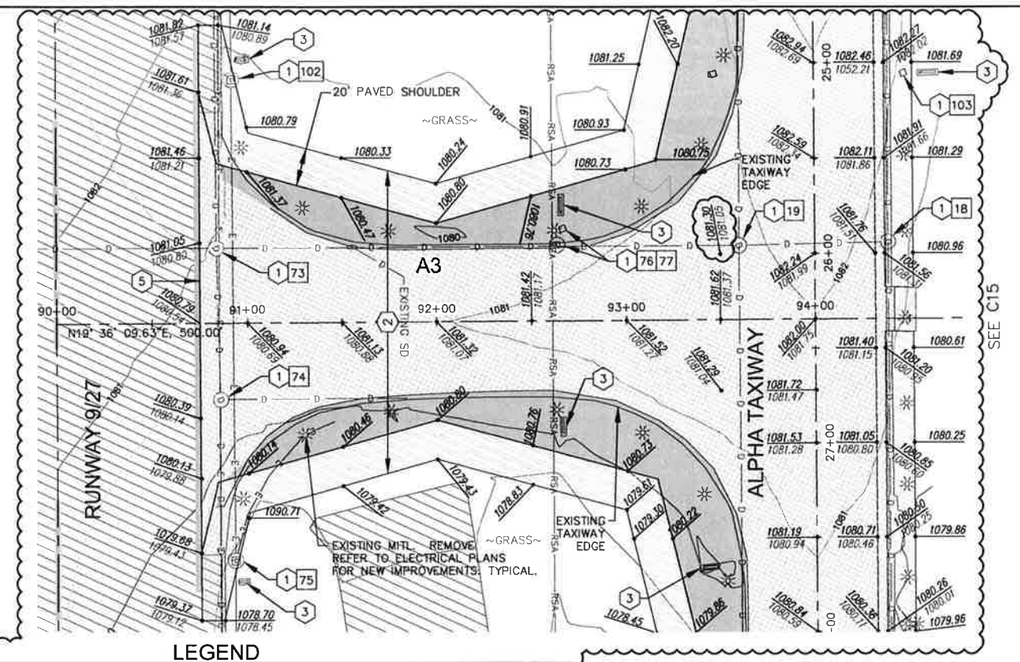

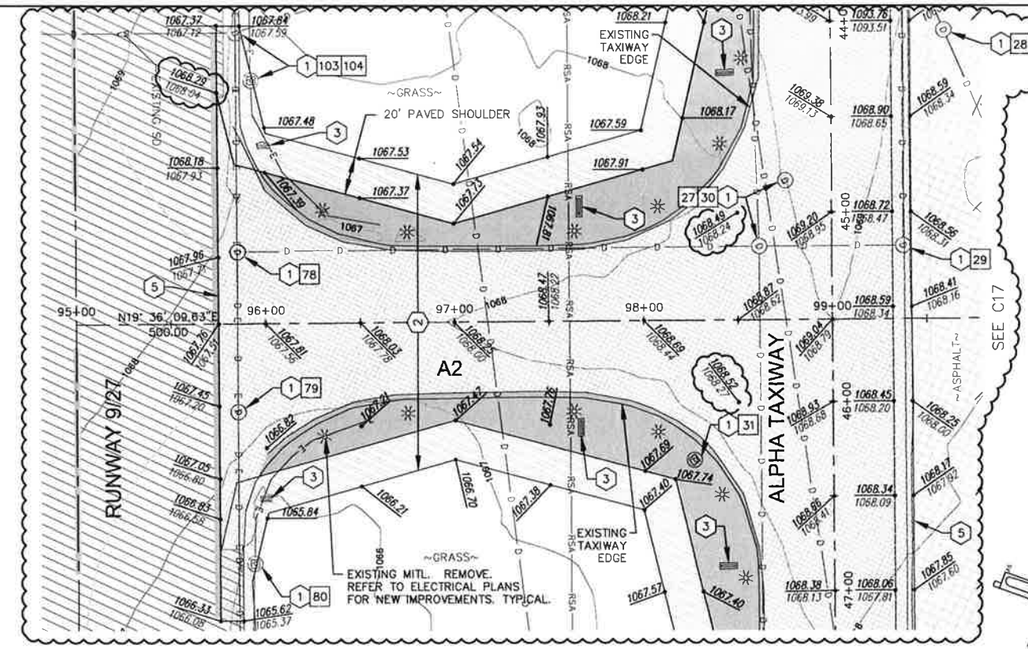

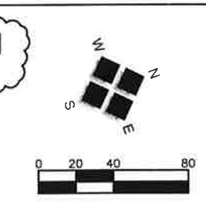

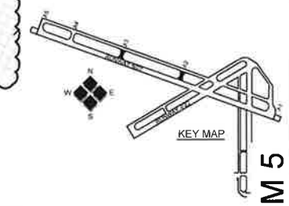

LEGEND

- NEW 3" PAVEMENT OVERLAY
- NEW 2" PAVEMENT OVERLAY
- NEW FULL DEPTH PAVEMENT SECTION
- NEW PAVED SHOULDER SECTION
- EXISTING TAXIWAY LIGHTS (TYP.)
- EXISTING ELECTRICAL MANHOLE (TYP.)
- EXISTING DRAINAGE MANHOLE (TYP.)
- EXISTING SIGN
- EXISTING PAVEMENT

KEY NOTES:

1. ADJUST STRUCTURE TO GRADE. REFER TO DETAIL 20 ON SHEET C64.
2. REFER TO TAXIWAY CROSS SECTION DETAIL 15 ON SHEET C63.
3. EXISTING SIGN TO BE REPLACED. REFER TO ELECTRICAL PLANS FOR NEW IMPROVEMENTS.
4. 2" PAVEMENT OVERLAY OF RAMP AREA IN BID SCHEDULE B. LIMITS EXTEND FROM NON-MOVEMENT LINE TO TAXIWAY EDGE.
5. MATCH ADJOINING PAVEMENT AND SEAL JOINTS.
#. SEE STRUCTURE TABLE SHEET C25

SPECIAL NOTES:

1. FINAL TAXIWAY ELEVATIONS SHALL BE WITHIN 0.5-INCH OF ELEVATIONS SHOWN IN PLAN VIEW BEFORE PROJECT ACCEPTANCE. FAA P-401 SPECIFICATION.

FINAL PAVEMENT ELEVATION
XXXX.XX
XXXX.XX
MILLED ELEVATION

ALPHA TAXIWAY
SCALE: H 1"= 40' V 1"= 5' (FULL SIZE PLANS)
SCALE: H 1"= 80' V 1"= 10' (HALF SIZE PLANS)

ADDENDUM 5

PROFILE NOTE:
UNDERGROUND UTILITIES NOT FIELD SURVEYED. CONTRACTOR TO POTHOLE AND VERIFY LOCATION AND DEPTH.

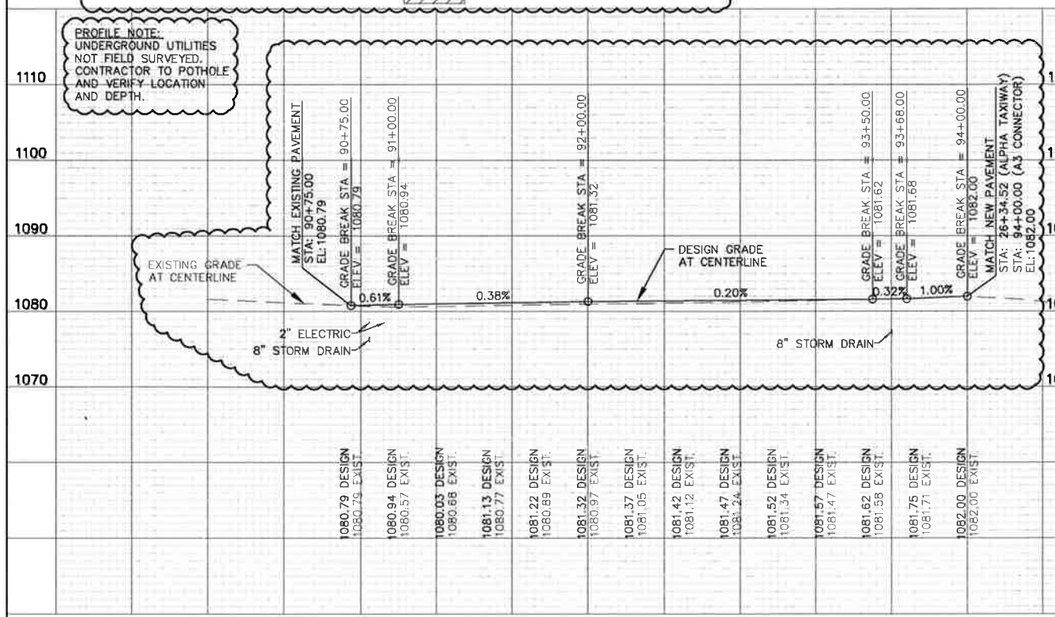

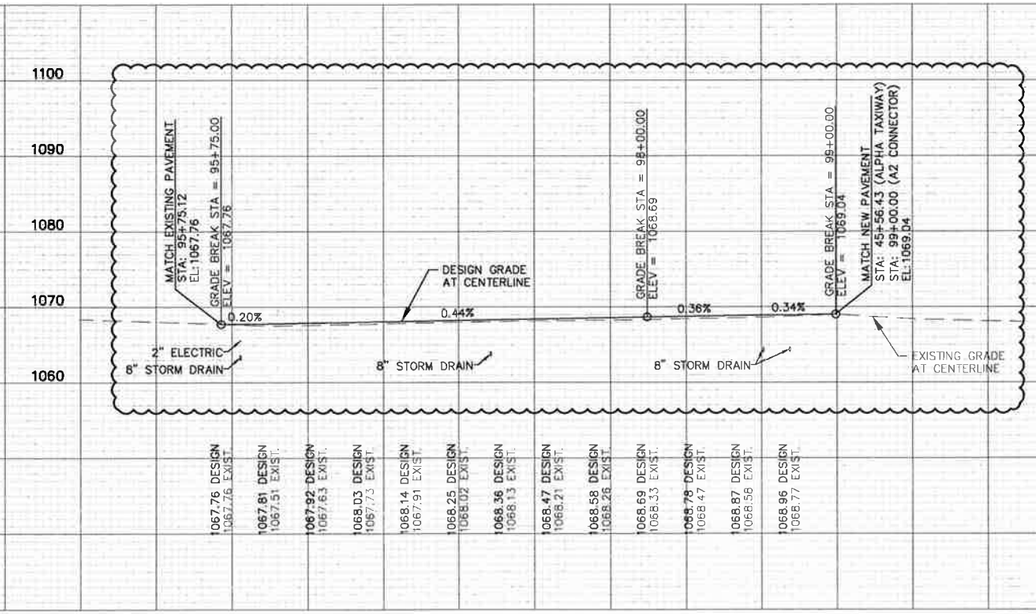

HLA
Huibregtse, Louman Associates, Inc.
Civil Engineering ◆ Land Surveying ◆ Planning
2803 River Road
Yakima, WA 98902
509.966.7000
Fax 509.965.3800
www.hlacivil.com

STEPHANIE J. BAY — STATE OF WASHINGTON — 45034 — REGISTERED PROFESSIONAL ENGINEER

MICHAEL T. BATTLE — STATE OF WASHINGTON — 34877 — REGISTERED PROFESSIONAL ENGINEER

REVISION	DATE
ADDENDUM 1	06-09-14
ADDENDUM 2	06-12-14
ADDENDUM 3	06-20-14
ADDENDUM 4	06-26-14
ADDENDUM 5	07-07-14

JOB NUMBER: 11049
DATE: 05-28-14
FILE NAMES:
DRAWING: PNPSHEETS.dwg
PLAN 11049.dwg
PROFILE 11049.dwg
DESIGNED BY: SJR
ENTERED BY: TJR

YAKIMA AIR TERMINAL
ALPHA TAXIWAY REHABILITATION
AIP 3-53-0089-33/36/37

PLAN AND PROFILE STA. 90+00 TO STA. 100+00

SHEET C22 OF C65

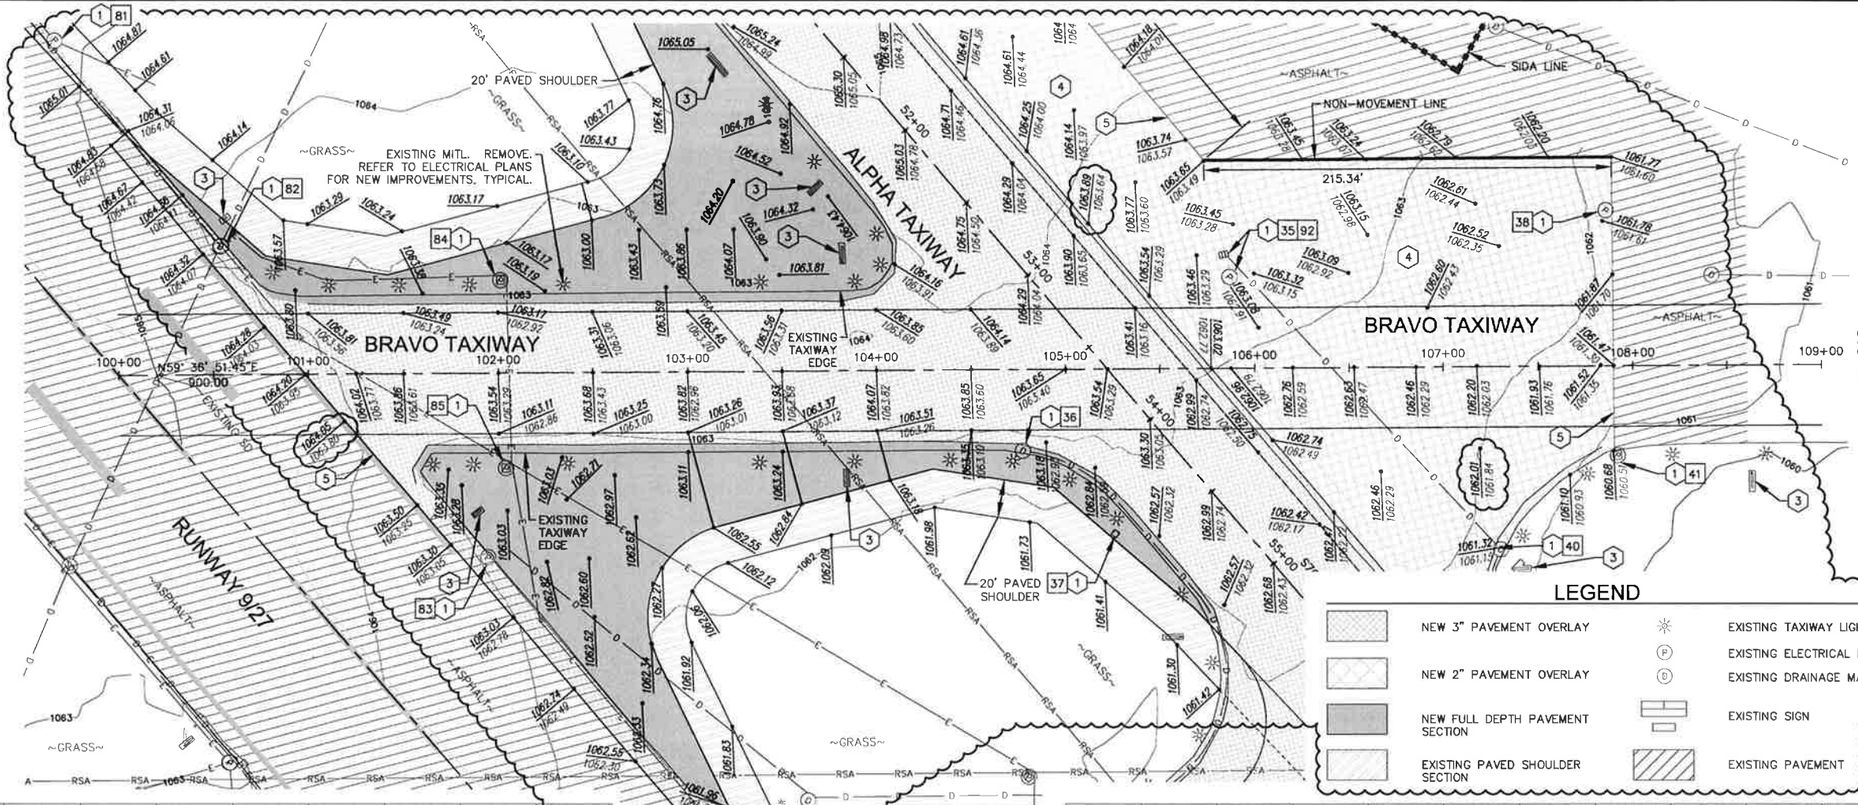

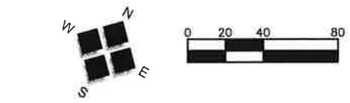

KEY NOTES:

1. ADJUST STRUCTURE TO GRADE. REFER TO DETAIL 20 ON SHEET C64.
2. REFER TO TAXIWAY CROSS SECTION DETAIL 15 ON SHEET C63.
3. EXISTING SIGN TO BE REPLACED. REFER TO ELECTRICAL PLANS FOR NEW IMPROVEMENTS.
4. 2" PAVEMENT OVERLAY OF RAMP AREA IN BID SCHEDULE B. LIMITS EXTEND FROM NON-MOVEMENT LINE TO TAXIWAY EDGE.
5. MATCH ADJOINING PAVEMENT AND SEAL JOINTS.
#. SEE STRUCTURE TABLE SHEET C25

SPECIAL NOTES:

1. FINAL TAXIWAY ELEVATIONS SHALL BE WITHIN 0.5-INCH OF ELEVATIONS SHOWN IN PLAN VIEW BEFORE PROJECT ACCEPTANCE. FAA P-401 SPECIFICATION.

LEGEND

- NEW 3" PAVEMENT OVERLAY
- NEW 2" PAVEMENT OVERLAY
- NEW FULL DEPTH PAVEMENT SECTION
- EXISTING PAVED SHOULDER SECTION
- EXISTING TAXIWAY LIGHTS (TYP.)
- EXISTING ELECTRICAL MANHOLE (TYP.)
- EXISTING DRAINAGE MANHOLE (TYP.)
- EXISTING SIGN
- EXISTING PAVEMENT

FINAL PAVEMENT ELEVATION
XXXX.XX
XXXX.XX
MILLED ELEVATION

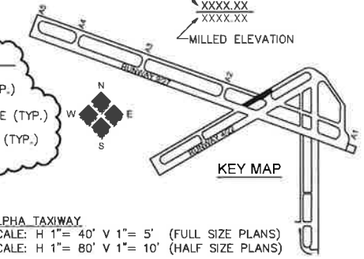

KEY MAP

ALPHA TAXIWAY
SCALE: H 1"= 40' V 1"= 5' (FULL SIZE PLANS)
SCALE: H 1"= 80' V 1"= 10' (HALF SIZE PLANS)

ADDENDUM 5

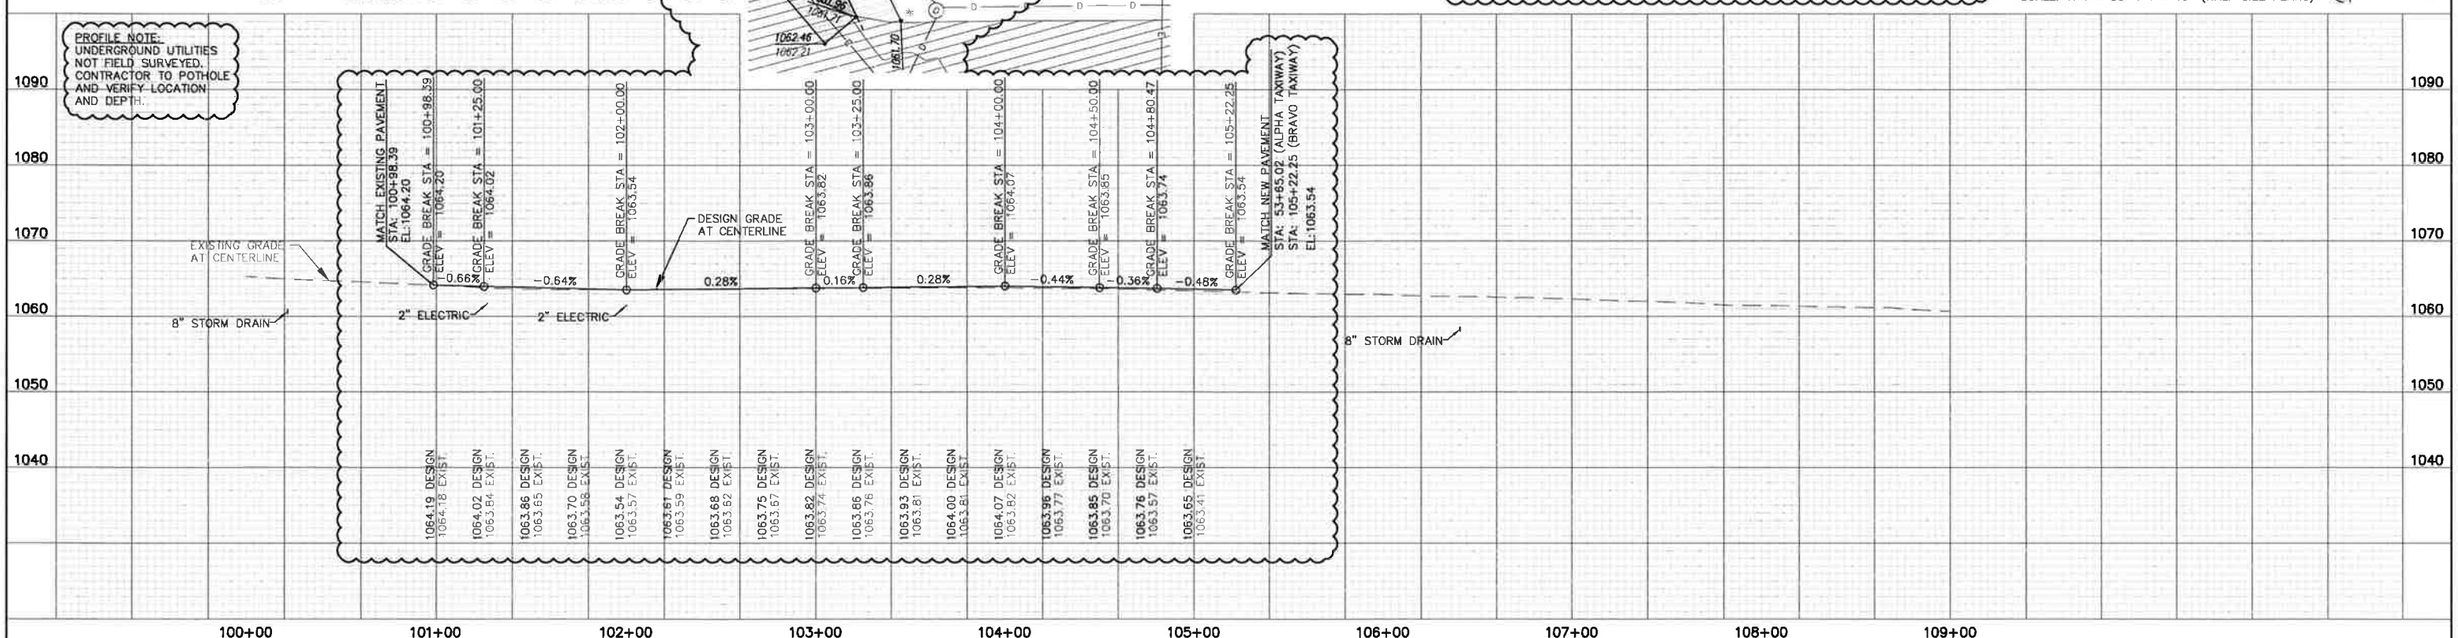

HLA
Huibregtse, Louman Associates, Inc.
Civil Engineering ◆ Land Surveying ◆ Planning

2803 River Road
Yakima, WA 98902

509.966.7000
Fax 509.965.3800

www.hlacivil.com

STEPHANIE J. RAY — STATE OF WASHINGTON — 45084 — REGISTERED PROFESSIONAL ENGINEER

MICHAEL T. BATTLE — STATE OF WASHINGTON — 34873 — REGISTERED PROFESSIONAL ENGINEER

REVISION	DATE
ADDENDUM 1	06-09-14
ADDENDUM 2	06-12-14
ADDENDUM 3	06-20-14
ADDENDUM 4	06-26-14
ADDENDUM 5	07-07-14

JOB NUMBER: 11049	DATE: 05-28-14
FILE NAMES:	
DRAWING: PNPSHEETS.dwg	
PLAN	11049.dwg
PROFILE	11049.dwg
DESIGNED BY:	SJR
ENTERED BY:	TJR

YAKIMA AIR TERMINAL
ALPHA TAXIWAY REHABILITATION
AIP 3-53-0089-33/36/37

PLAN AND PROFILE STA. 118+00 TO STA. 130+50

SHEET C23 OF C65

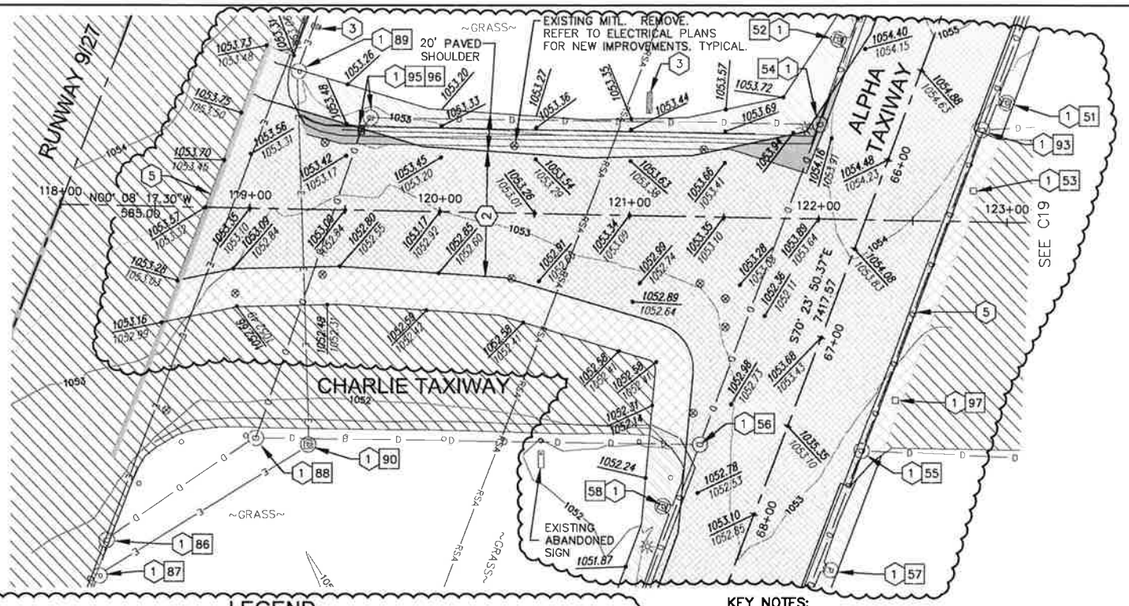

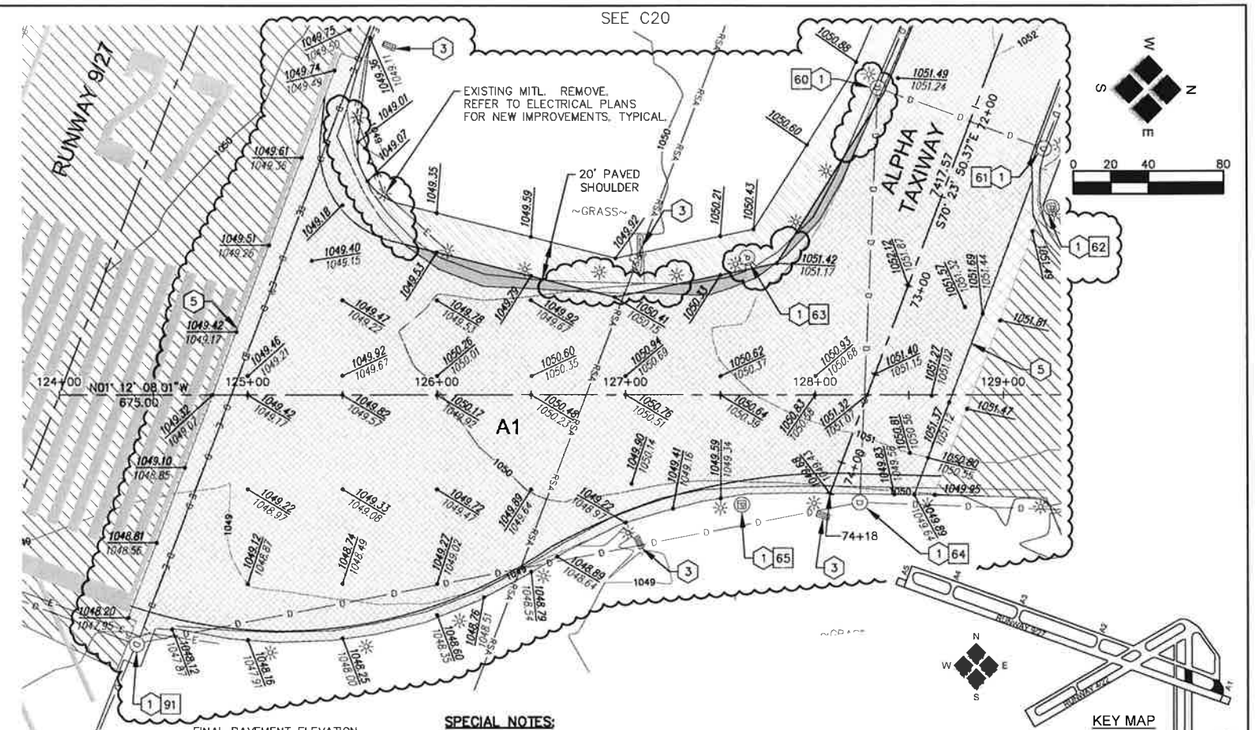

LEGEND

- NEW 3" PAVEMENT OVERLAY
- NEW 2" PAVEMENT OVERLAY
- NEW FULL DEPTH PAVEMENT SECTION
- EXISTING PAVED SHOULDER SECTION
- EXISTING TAXIWAY LIGHTS (TYP.)
- EXISTING ELECTRICAL MANHOLE (TYP.)
- EXISTING DRAINAGE MANHOLE (TYP.)
- EXISTING SIGN
- EXISTING PAVEMENT

KEY NOTES:

1. ADJUST STRUCTURE TO GRADE. REFER TO DETAIL 20 ON SHEET C64.
2. REFER TO TAXIWAY CROSS SECTION DETAIL 15 ON SHEET C63.
3. EXISTING SIGN TO BE REPLACED. REFER TO ELECTRICAL PLANS FOR NEW IMPROVEMENTS.
4. 2" PAVEMENT OVERLAY OF RAMP AREA IN BID SCHEDULE B. LIMITS EXTEND FROM NON-MOVEMENT LINE TO TAXIWAY EDGE.
5. MATCH ADJOINING PAVEMENT AND SEAL JOINTS.
#. SEE STRUCTURE TABLE SHEET C25

SPECIAL NOTES:

1. FINAL TAXIWAY ELEVATIONS SHALL BE WITHIN 0.5-INCH OF ELEVATIONS SHOWN IN PLAN VIEW BEFORE PROJECT ACCEPTANCE. FAA P-401 SPECIFICATION.

ALPHA TAXIWAY
SCALE: H 1"= 40' V 1"= 5' (FULL SIZE PLANS)
SCALE: H 1"= 80' V 1"= 10' (HALF SIZE PLANS)

ADDENDUM 5

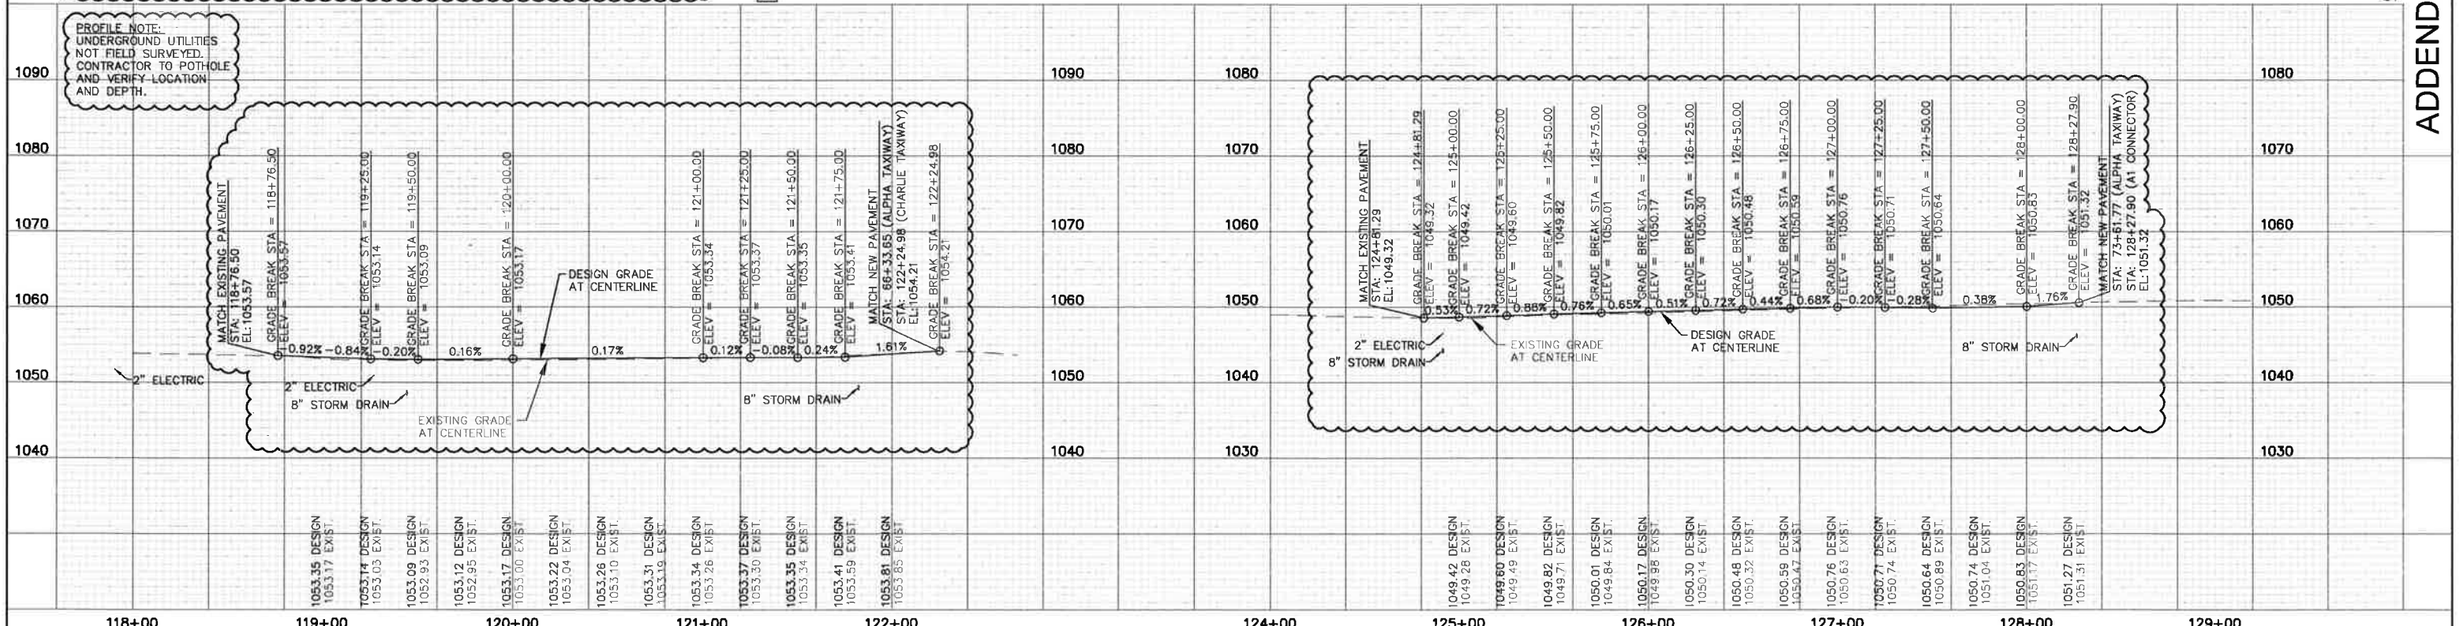

HLA
Huibregtse, Louman Associates, Inc.
Civil Engineering ◆ Land Surveying ◆ Planning
2803 River Road
Yakima, WA 98902
509.966.7000
Fax 509.965.3800
www.hlacivil.com

STEPHANIE J. KAY — STATE OF WASHINGTON — 45034 — REGISTERED PROFESSIONAL ENGINEER

MICHAEL T. BATTLE — STATE OF WASHINGTON — 34872 — REGISTERED PROFESSIONAL ENGINEER

REVISION	DATE
ADDENDUM 1	06-09-14
ADDENDUM 2	06-12-14
ADDENDUM 3	06-20-14
ADDENDUM 4	06-26-14
ADDENDUM 5	07-07-14

JOB NUMBER: 11049
DATE: 05-28-14
FILE NAMES:
DRAWING: PNPSHEETS.dwg
PLAN 11049.dwg
PROFILE 11049.dwg
DESIGNED BY: SJR
ENTERED BY: TJR

YAKIMA AIR TERMINAL
ALPHA TAXIWAY REHABILITATION
AIP 3-53-0089-33/36/37

PLAN AND PROFILE STA. 118+00 TO STA. 130+50

SHEET C24 OF C65