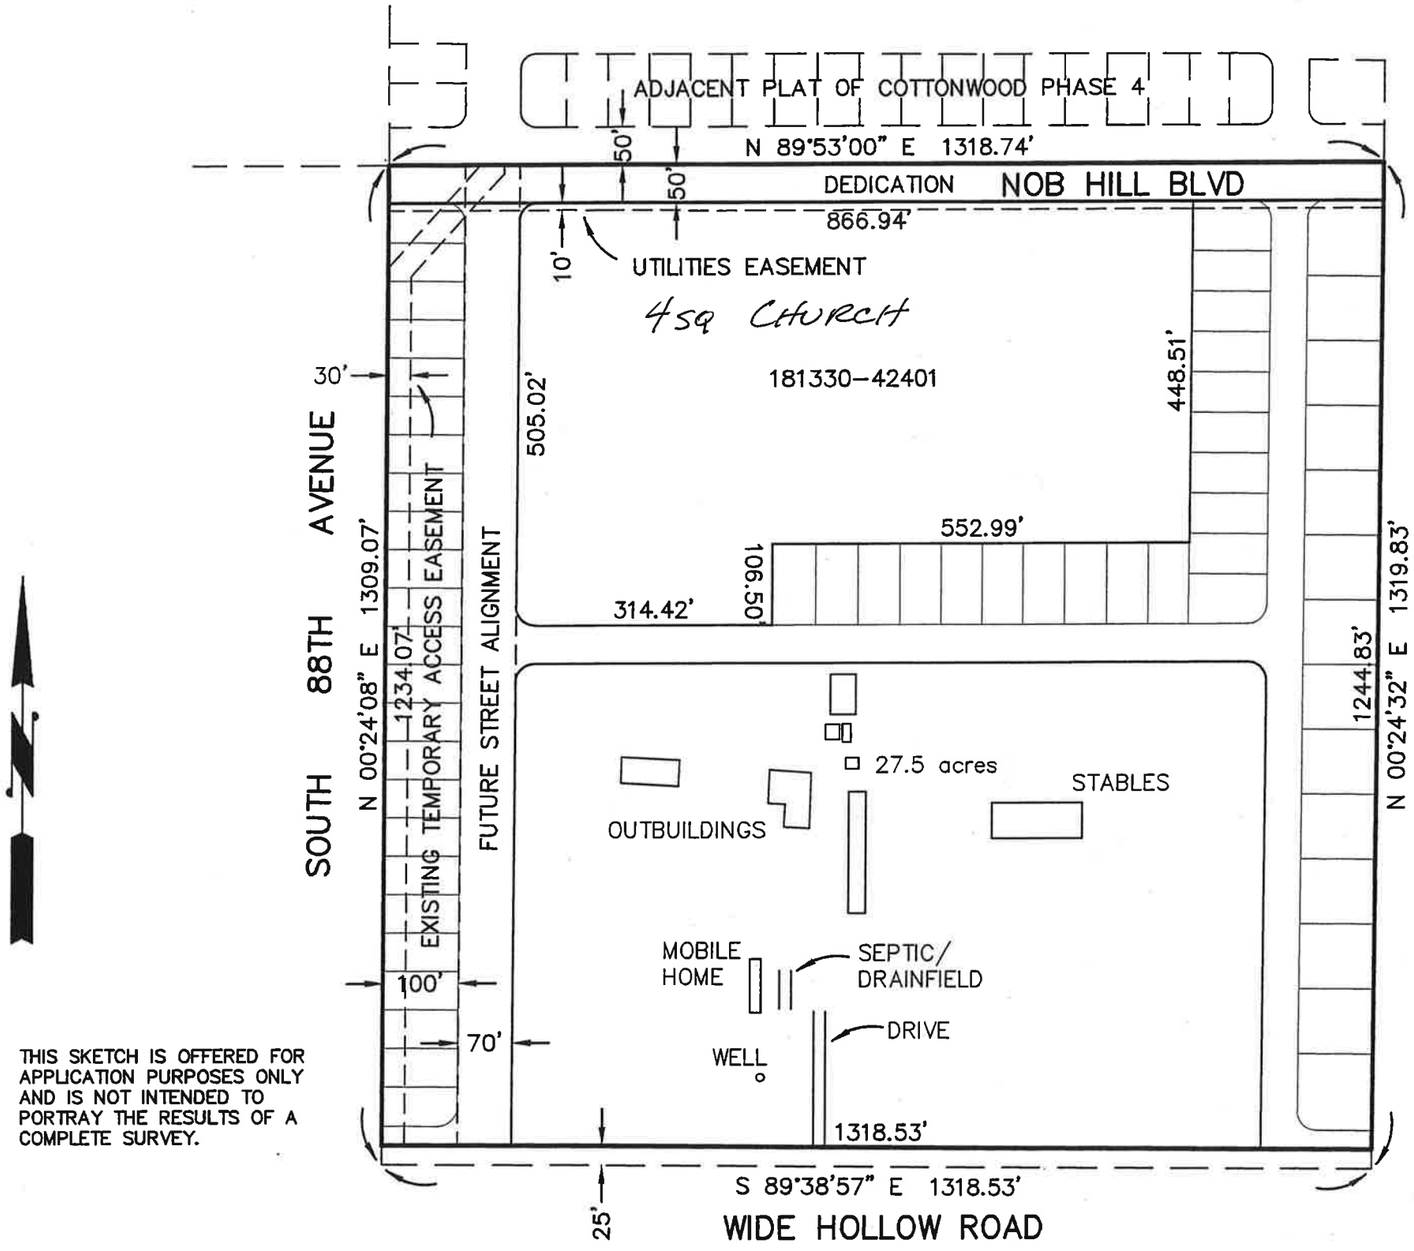


CONCEPTUAL SKETCH
PREPARED FOR
WHAT THE HAY, LLC
4702 #100 SUMMITVIEW AVE.
YAKIMA, WA. 98908
OF
ASSESSOR'S PARCEL 181330-42402

THIS SKETCH IS OFFERED FOR APPLICATION PURPOSES ONLY AND IS NOT INTENDED TO PORTRAY THE RESULTS OF A COMPLETE SURVEY.


Thomas F. Upton
Professional Land Surveyor
PO BOX 2514, YAKIMA, WASHINGTON 98907
Tele (509) 576-0441, Fax (509) 452-0581
Toll Free 1-888-576-0441


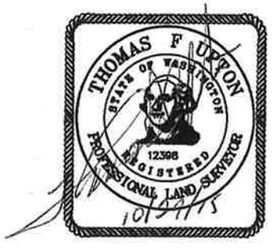


GRAPHIC SCALE

( IN FEET )
1 inch = 200 ft.

15583P01.DWG DATE 10/29/15